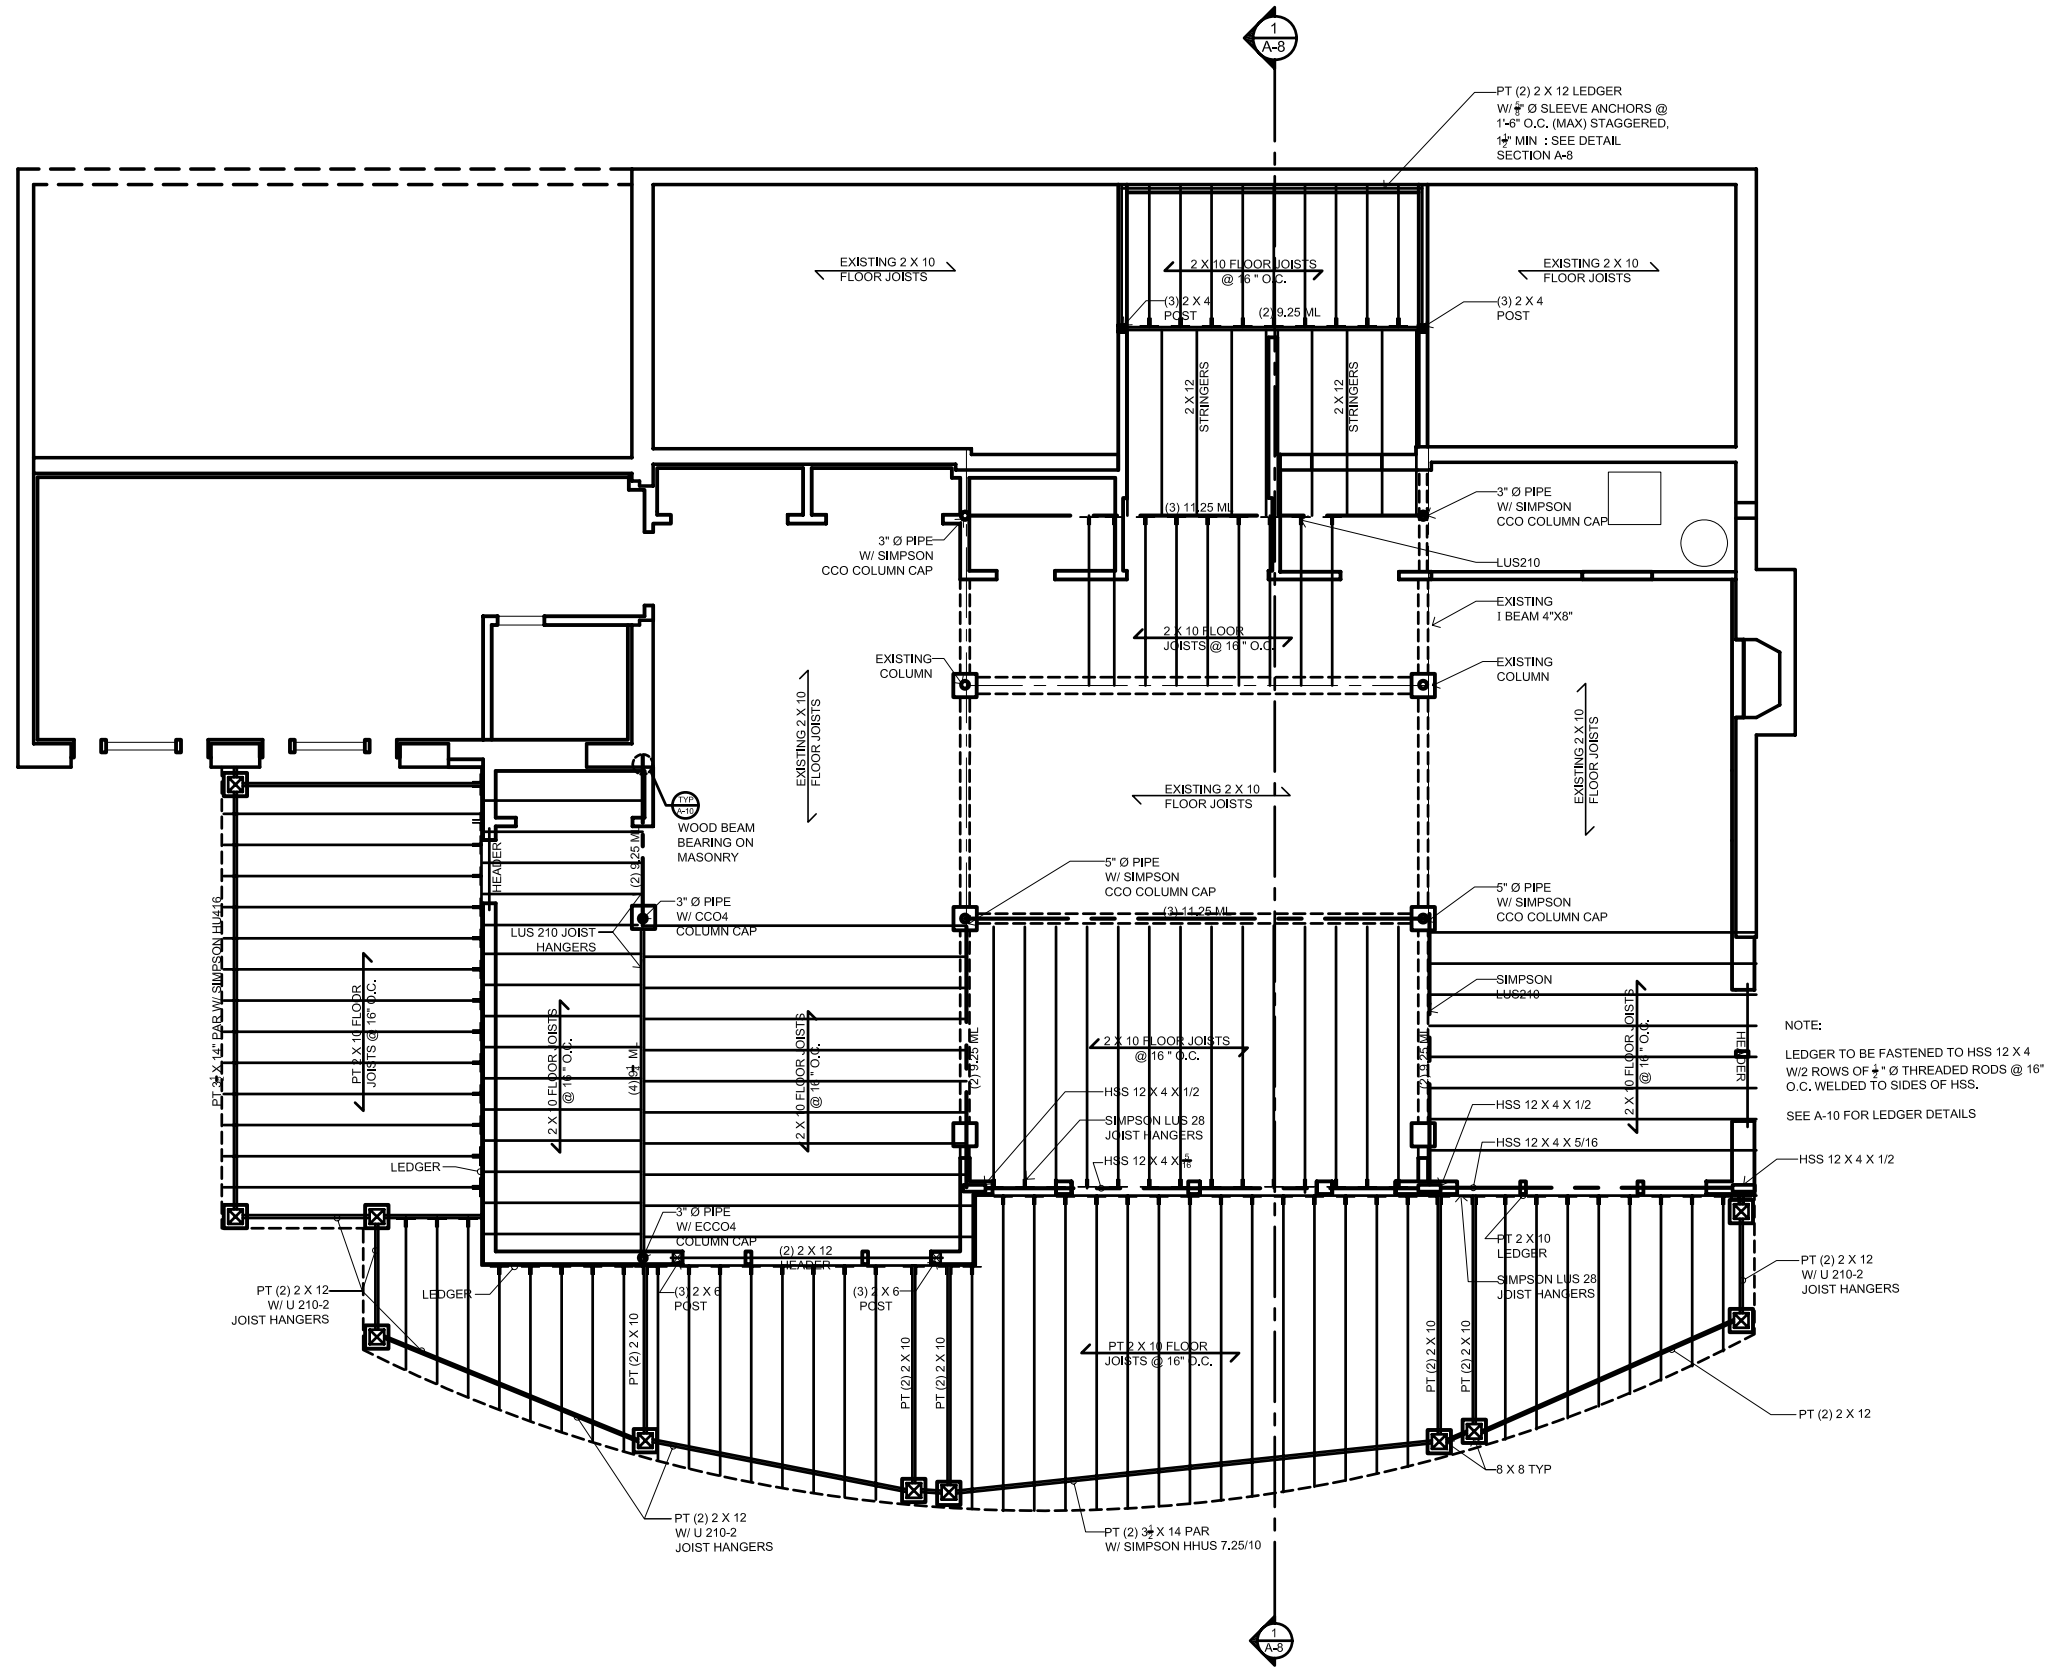


NOTE:

LEDGER TO BE FASTENED TO HSS 12 X 4 W/2 ROWS OF ½" Ø THREADED RODS @ 16" O.C. WELDED TO SIDES OF HSS.

SEE A-10 FOR LEDGER DETAILS

# FIRST FLOOR FRAMING

SCALE 1/4" = 1'-0"