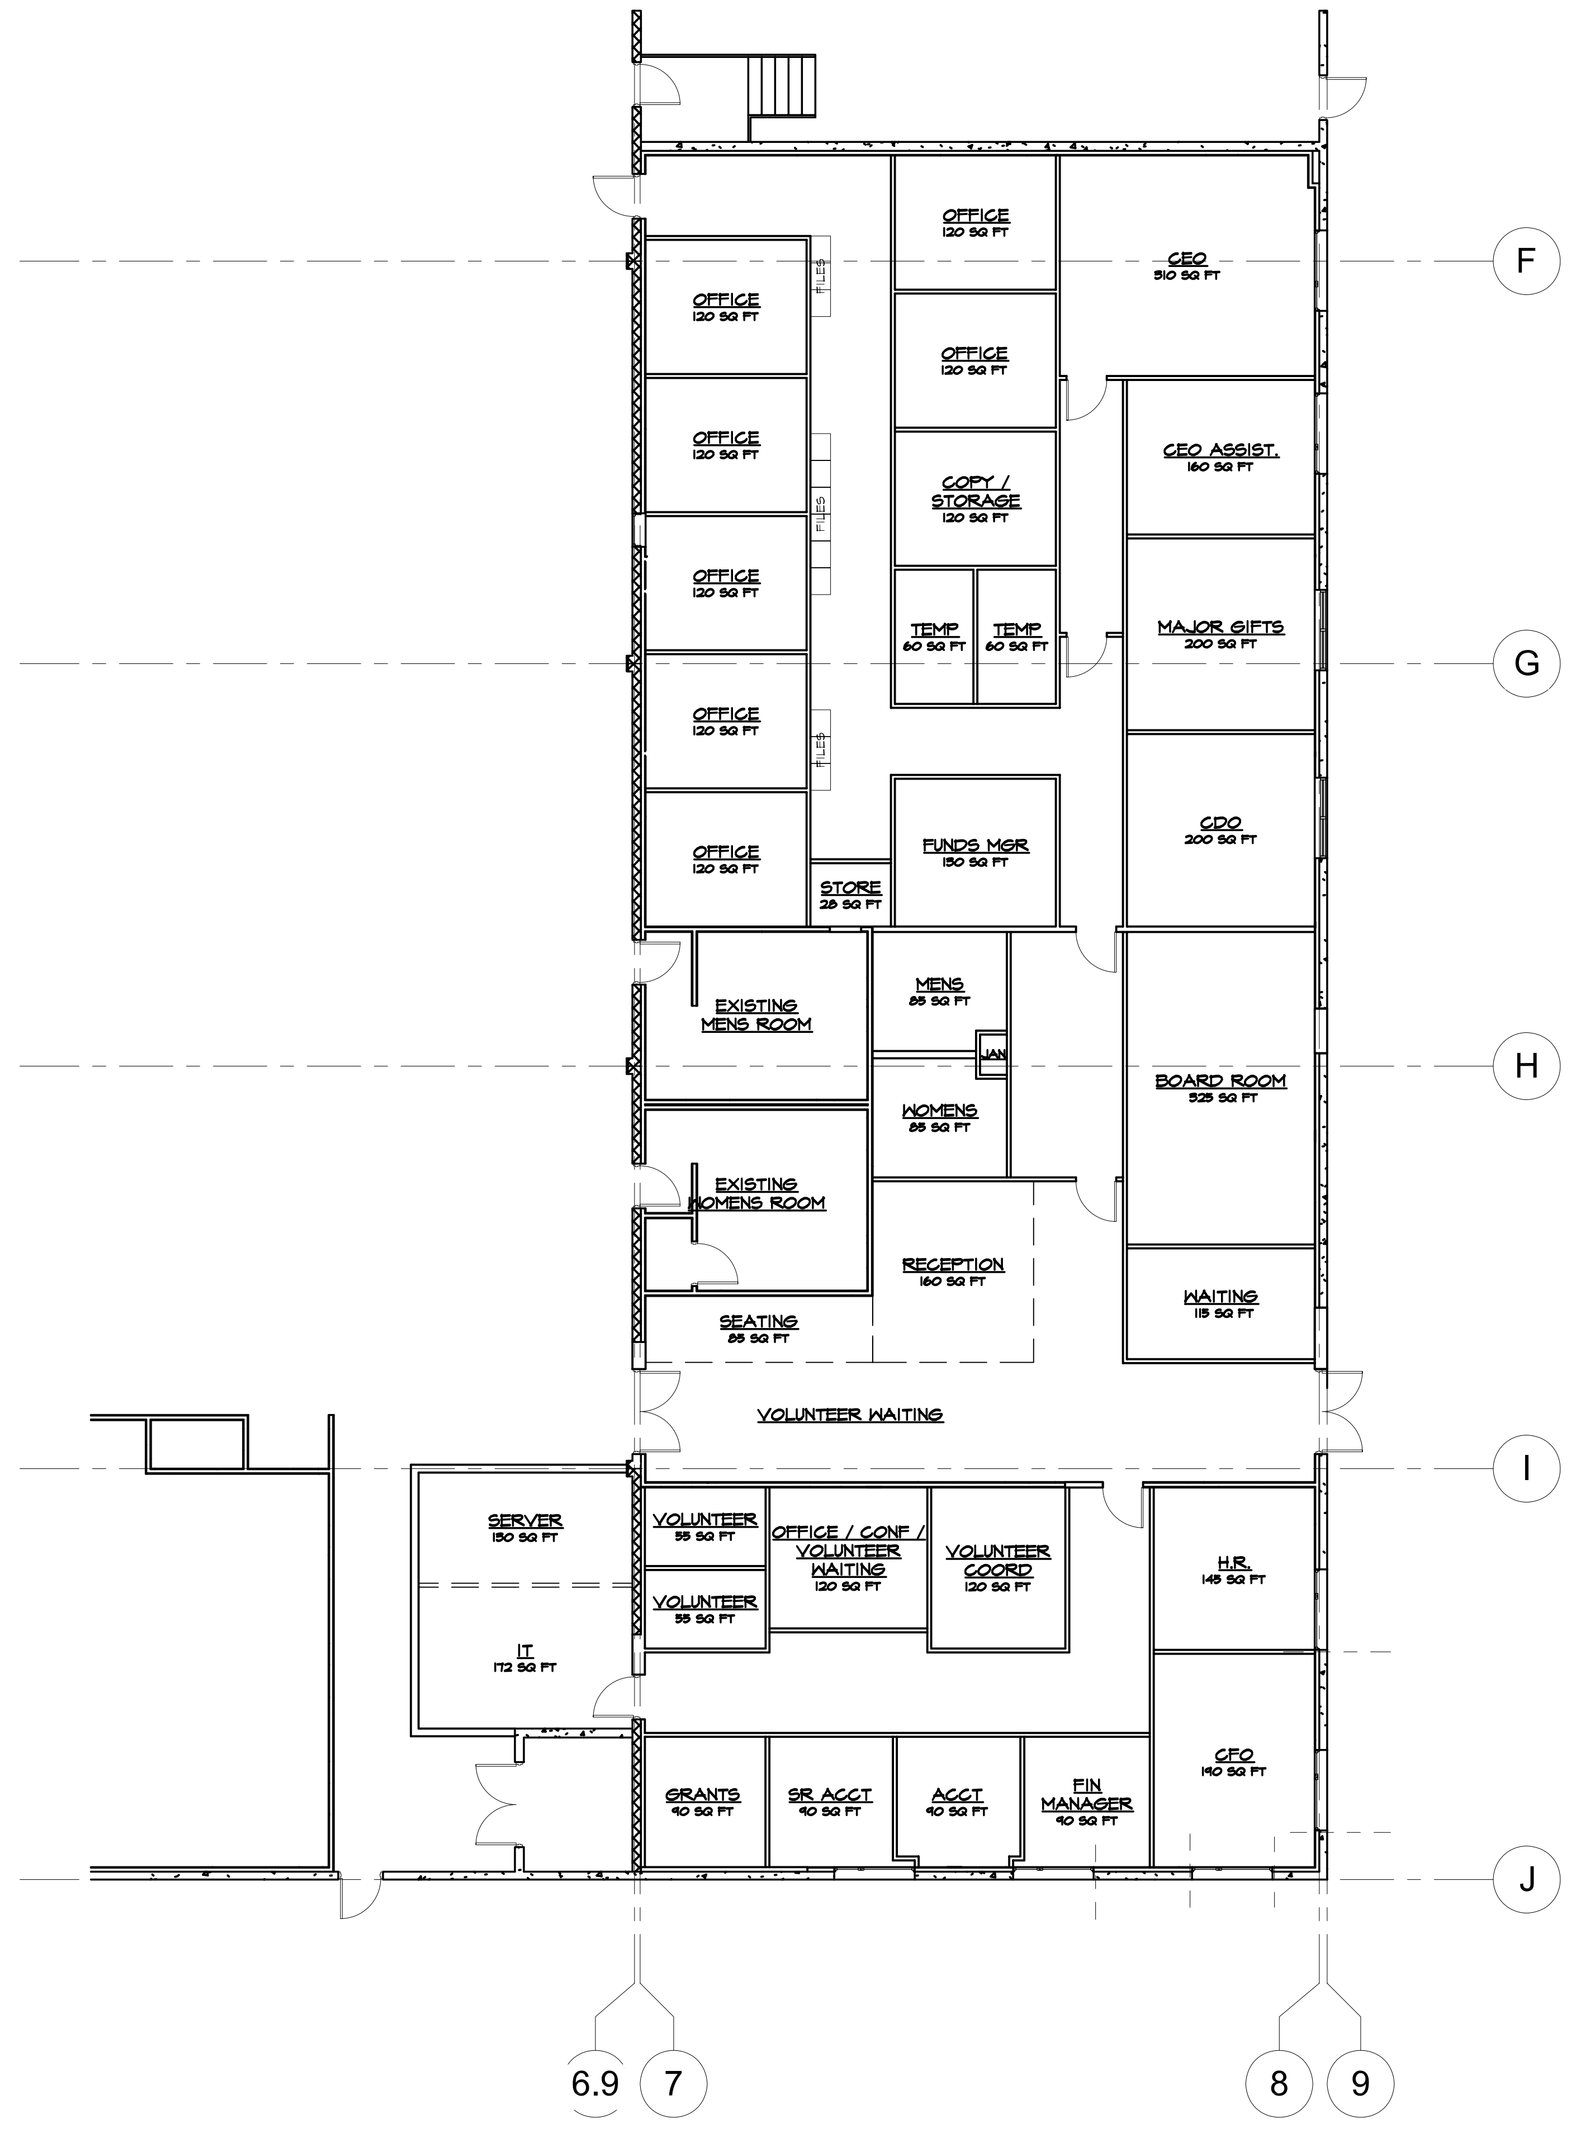

1 FLOOR PAN - OPTION 1

1/8" = 1'-0"

adams design group llc

architecture / planning
facilities / institution
baltimore, md

SEAL

CONSULTANTS

PROJECT

MARYLAND FOOD BANK

2200 HALTHORPE RD
BALTIMORE, MD 21227

REVISIONS

REV #	DATE	DESCRIPTION
-	-	-
-	-	-
-	-	-
-	-	-
-	-	-
-	-	-
-	-	-
-	-	-
-	-	-
-	-	-
-	-	-

ISSUED FOR

[X] PROGRESS [ ] PERMIT [ ] BIDDING
[ ] CONSTRUCTION

ISSUED FOR

FLOOR PLAN
OPTION 1

DESIGNED BY DA

DRAWN BY AB

CHECKED BY DA

DATE 06/24/10

SCALE 1/8" = 1'-0"

PROJECT NO. ##########

SHEET NO. A101