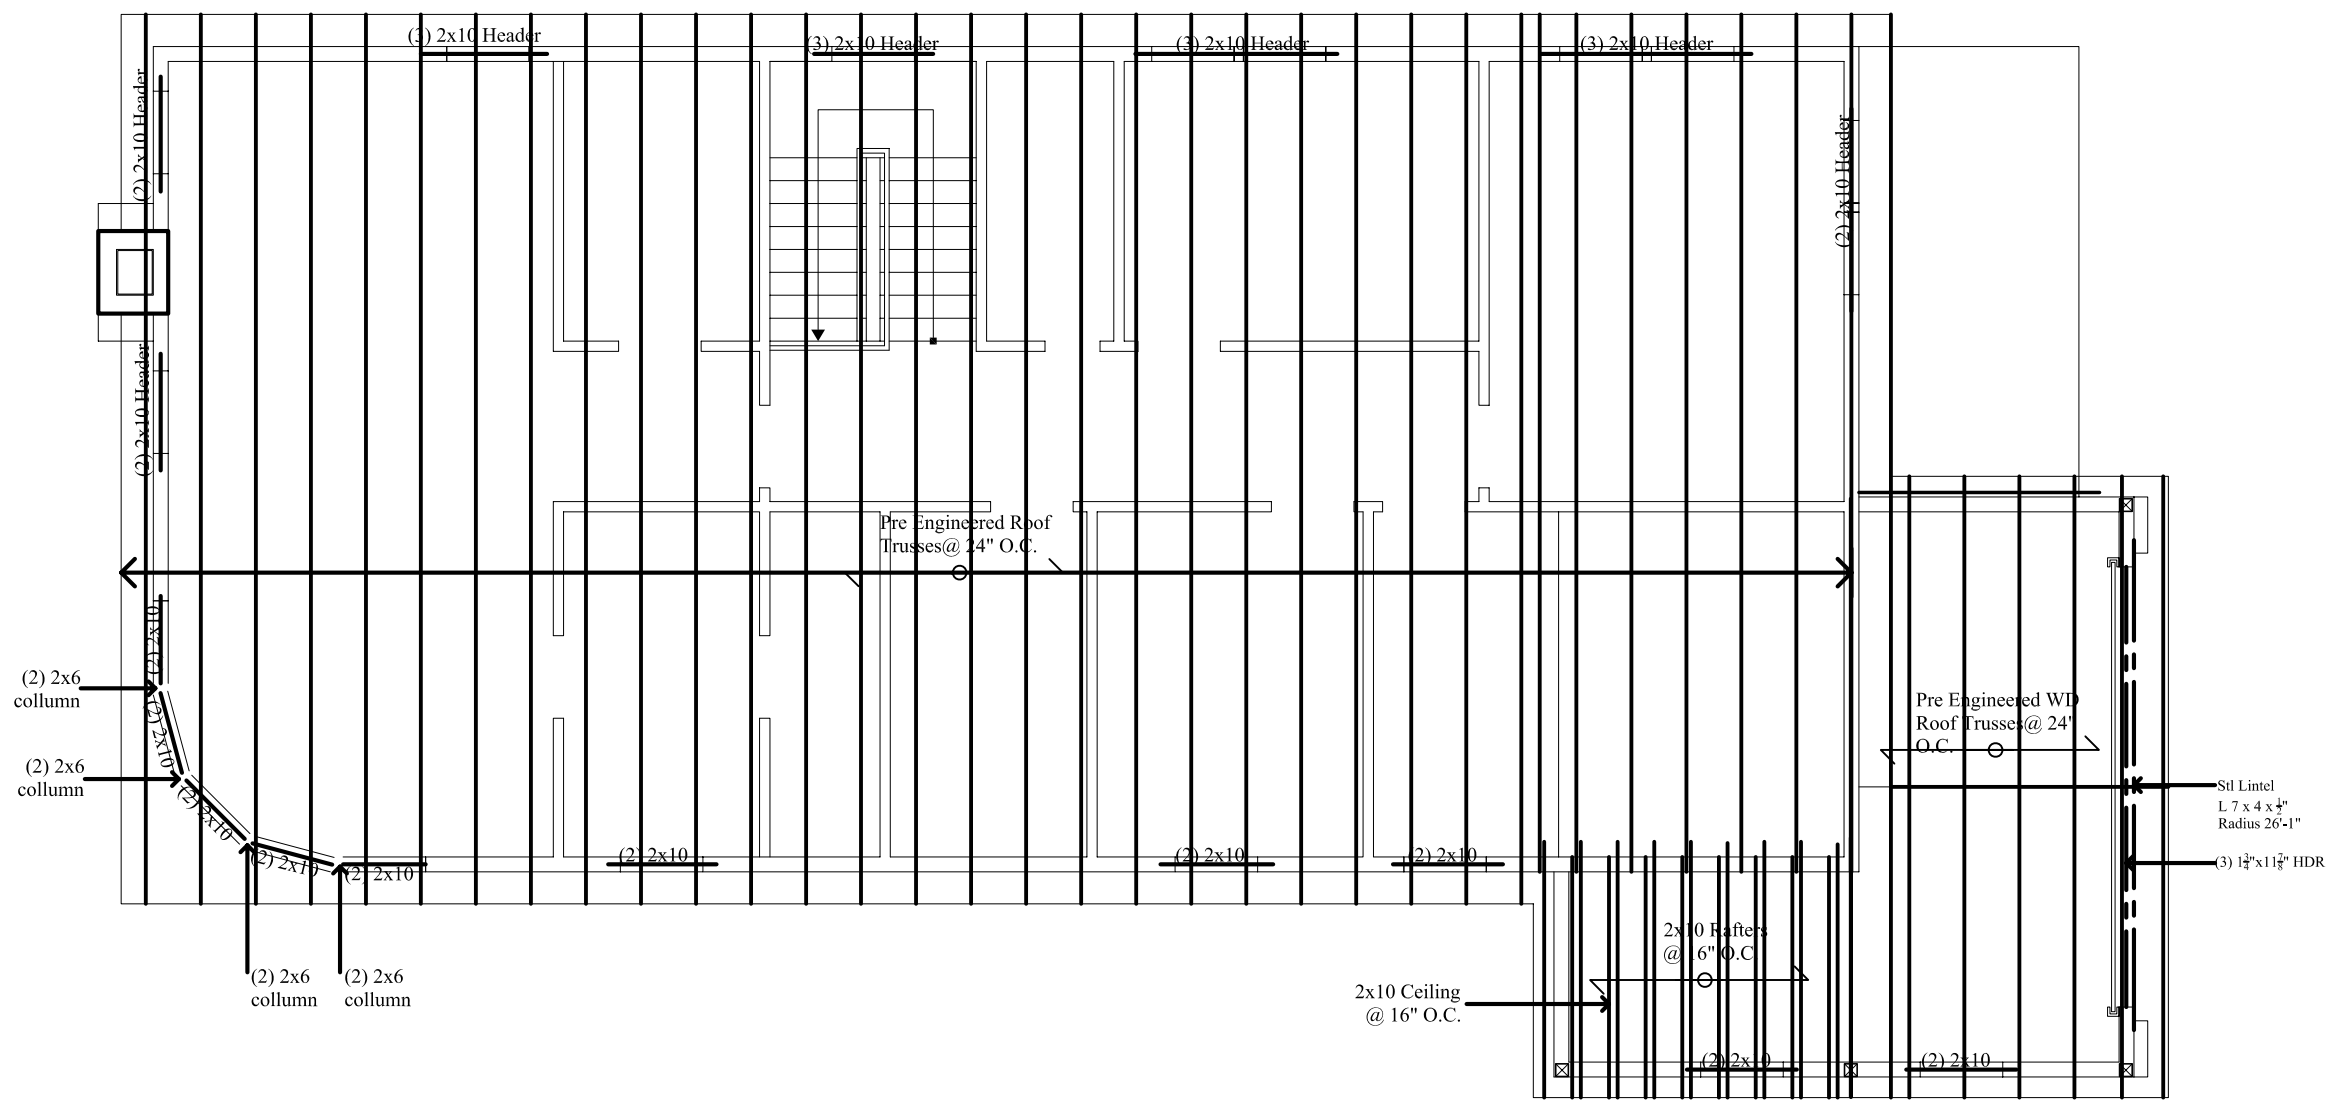

Roof Framing Plan

Scale: ¼"= 1'-0"